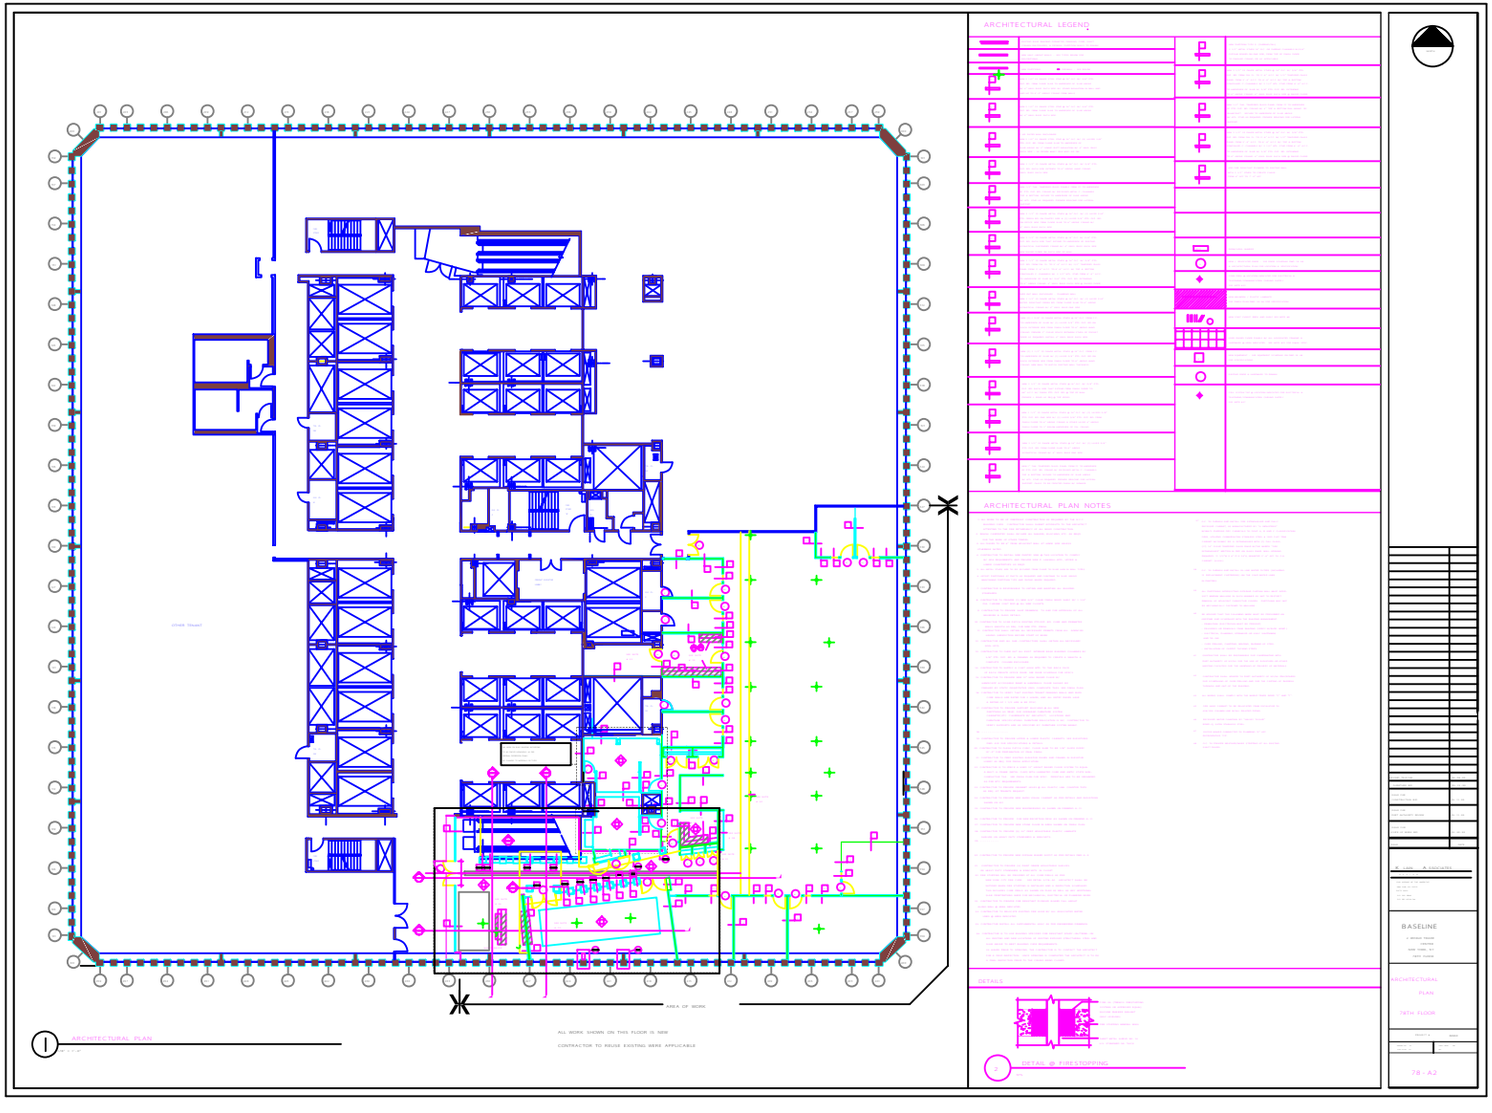 
ARCHITECTURAL LEGEND
ARCHITECTURAL PLAN NOTES
DETAILS
DETAIL @ FIRESTOPPING
AREA OF WORK
ALL WORK SHOWN ON THIS FLOOR IS NEW
CONTRACTOR TO REUSE EXISTING WERE APPLICABLE
ARCHITECTURAL PLAN
BASELINE
ARCHITECTURAL
PLAN
78TH FLOOR
78 - A2